


100

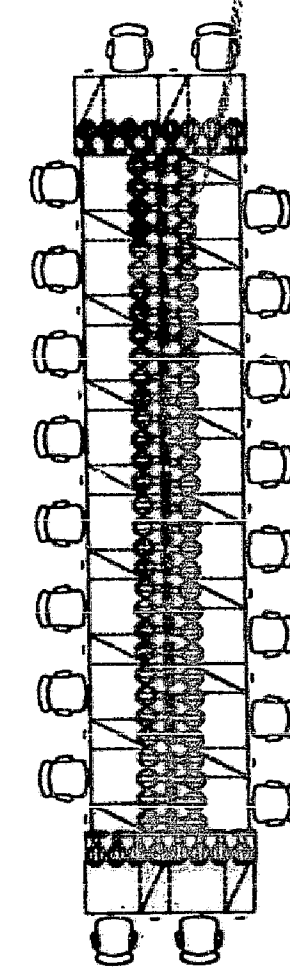


SECTION AT R.F. STEP (TYP)

Diagram illustrating a cross-section of a roof edge detail (R.F. Step) showing the connection between the standard floor panel and the exterior wall/fascia.


Key components and labels:


- SEE DETAIL 1 (THIS SHEET)
- STANDARD FLOOR PANEL
- LATERAL BRACING
- FFH
- PERIMETER PEDESTAL
- ALUMINUM ROSE ANGLE FOR FASCIA
- #8 STEEL METAL SCREW
- EXPOSED GALVANIZED ST.
- 1/8" HANDBOARD BACKER (MASONRY)
- #8 STEEL METAL SCREW
- 1" ANGLE FOR FASCIA
- 1" TAP-IT

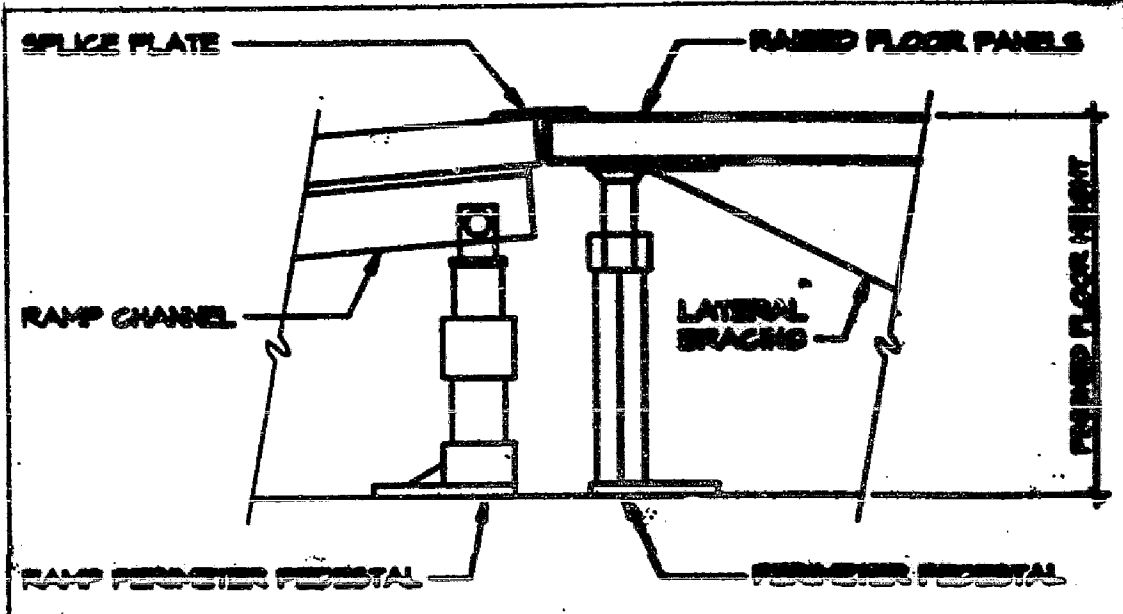

EQUIPMENT

1	SUB-ZERO UNDERCOUNTER ICE MAKER MODEL #506 34 13/32" HIGH X 17 1/8" WIDE X 23 1/8" DEEP.
2	GENERAL ELECTRIC SPACEMAKER II MICROWAVE OVEN MODEL # JEM20F 120V 10 AMP/5 1200 WATTS 11" HIGH X 23 1/2" WIDE X 12 1/4" DEEP.
3	EXISTING VENDING MACHINE TO RELOCATED
4	EXISTING OVEN TO BE RELOCATED
5	EXISTING REFRIGERATOR TO BE RELOCATED
6	COPIER

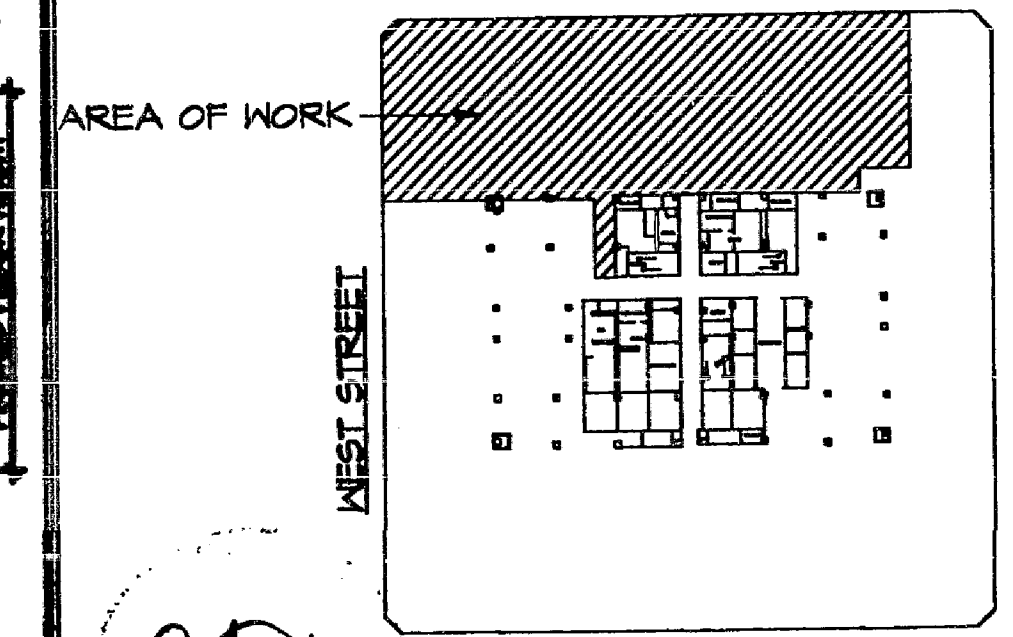

client name CANTOR FITZGERALD			
I WORLD TRADE CENTER		NEW YORK, N.Y.	
drawing title ELECTRICAL/TELEPHONE PLAN		dwg. no. ET-104	
	scale 1/8"=1'-0"	proj. no. RZ-103-2650	date 3/16/92
	drawn by	approved by	sheet no. OF
			104